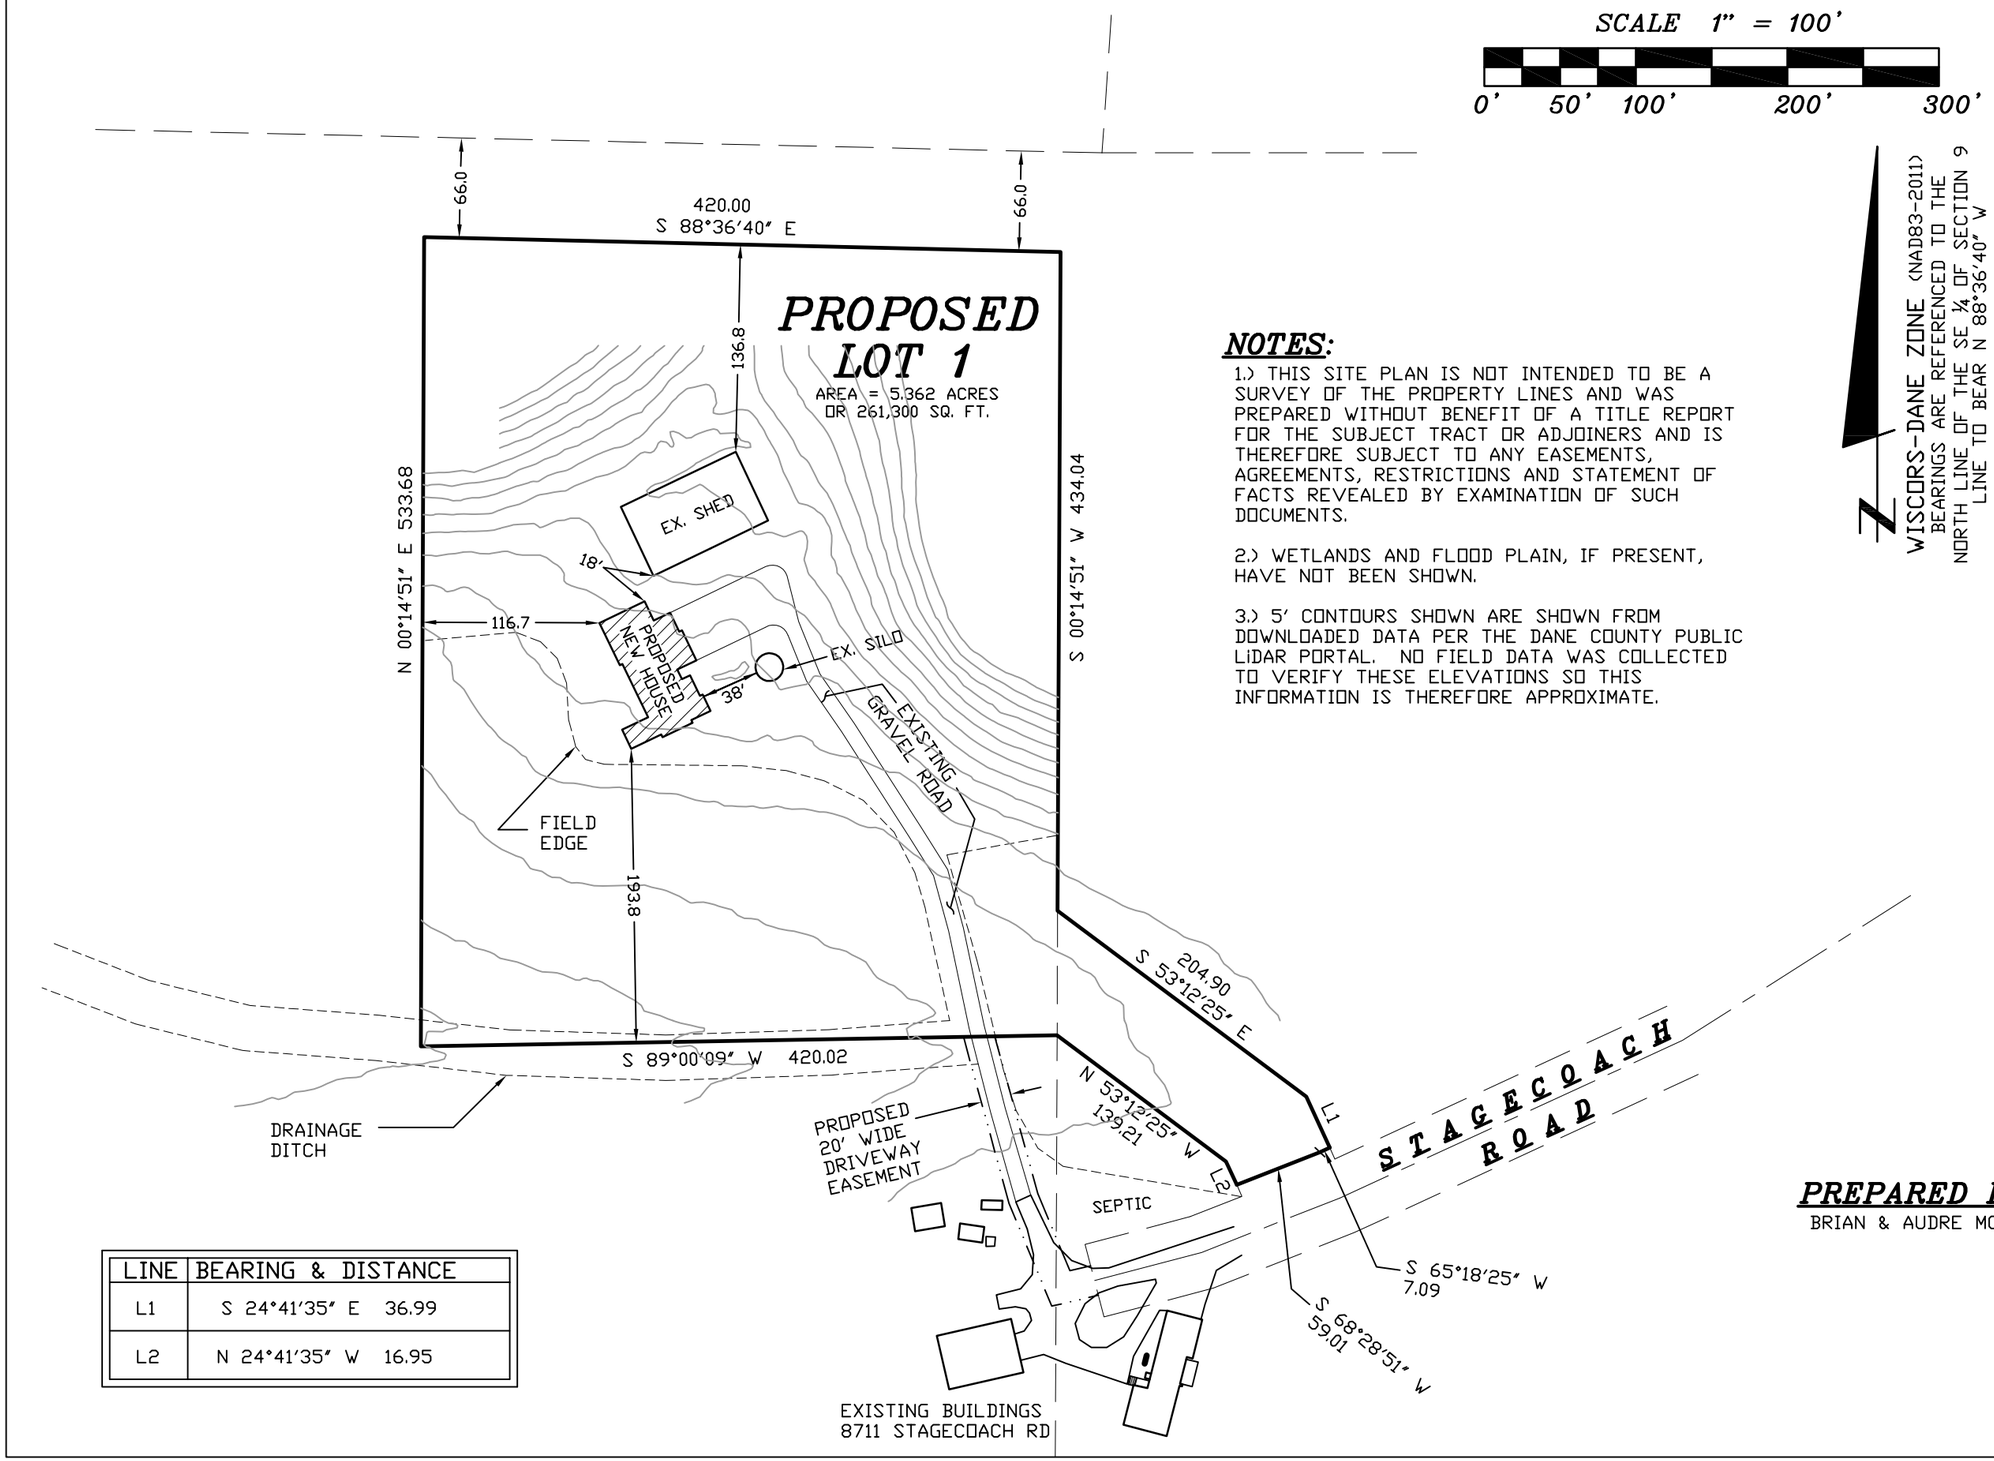


NOTES:

1.) THIS SITE PLAN IS NOT INTENDED TO BE A SURVEY OF THE PROPERTY LINES AND WAS PREPARED WITHOUT BENEFIT OF A TITLE REPORT FOR THE SUBJECT TRACT OR ADJOINERS AND IS THEREFORE SUBJECT TO ANY EASEMENTS, AGREEMENTS, RESTRICTIONS AND STATEMENT OF FACTS REVEALED BY EXAMINATION OF SUCH DOCUMENTS.

2.) WETLANDS AND FLOOD PLAIN, IF PRESENT, HAVE NOT BEEN SHOWN.

3.) 5' CONTOURS SHOWN ARE SHOWN FROM DOWNLOADED DATA PER THE DANE COUNTY PUBLIC LiDAR PORTAL. NO FIELD DATA WAS COLLECTED TO VERIFY THESE ELEVATIONS SO THIS INFORMATION IS THEREFORE APPROXIMATE.

LINE	BEARING & DISTANCE
L1	S 24°41'35" E 36.99
L2	N 24°41'35" W 16.95

PREPARED FOR:
BRIAN & AUDRE MCGEE

SITE PLAN

Located in the NE ¼ of the SE ¼ of Section 9, T7N, R7E, Town of Cross Plains, Dane County, Wisconsin

DATE	SEPTEMBER 29, 2026
SCALE:	1" = 100'
DRAWN BY	CHRIS ADAMS
REVISION DATE: Oct. 28, 2026	
CHECK BY	N.T.P.
DRAWING NO.	26W-294
SHEET	1 OF 1

WILLIAMSON SURVEYING & ASSOCIATES, LLC
104 A WEST MAIN STREET, WAUNAKEE, WISCONSIN, 53597.
NOA T. PRIEVE // CHRIS W. ADAMS // NEIL F. BORTZ
PROFESSIONAL LAND SURVEYORS
PHONE: 608-255-5705 FAX: 608-849-9760 WEB: WILLIAMSONSURVEYING.COM