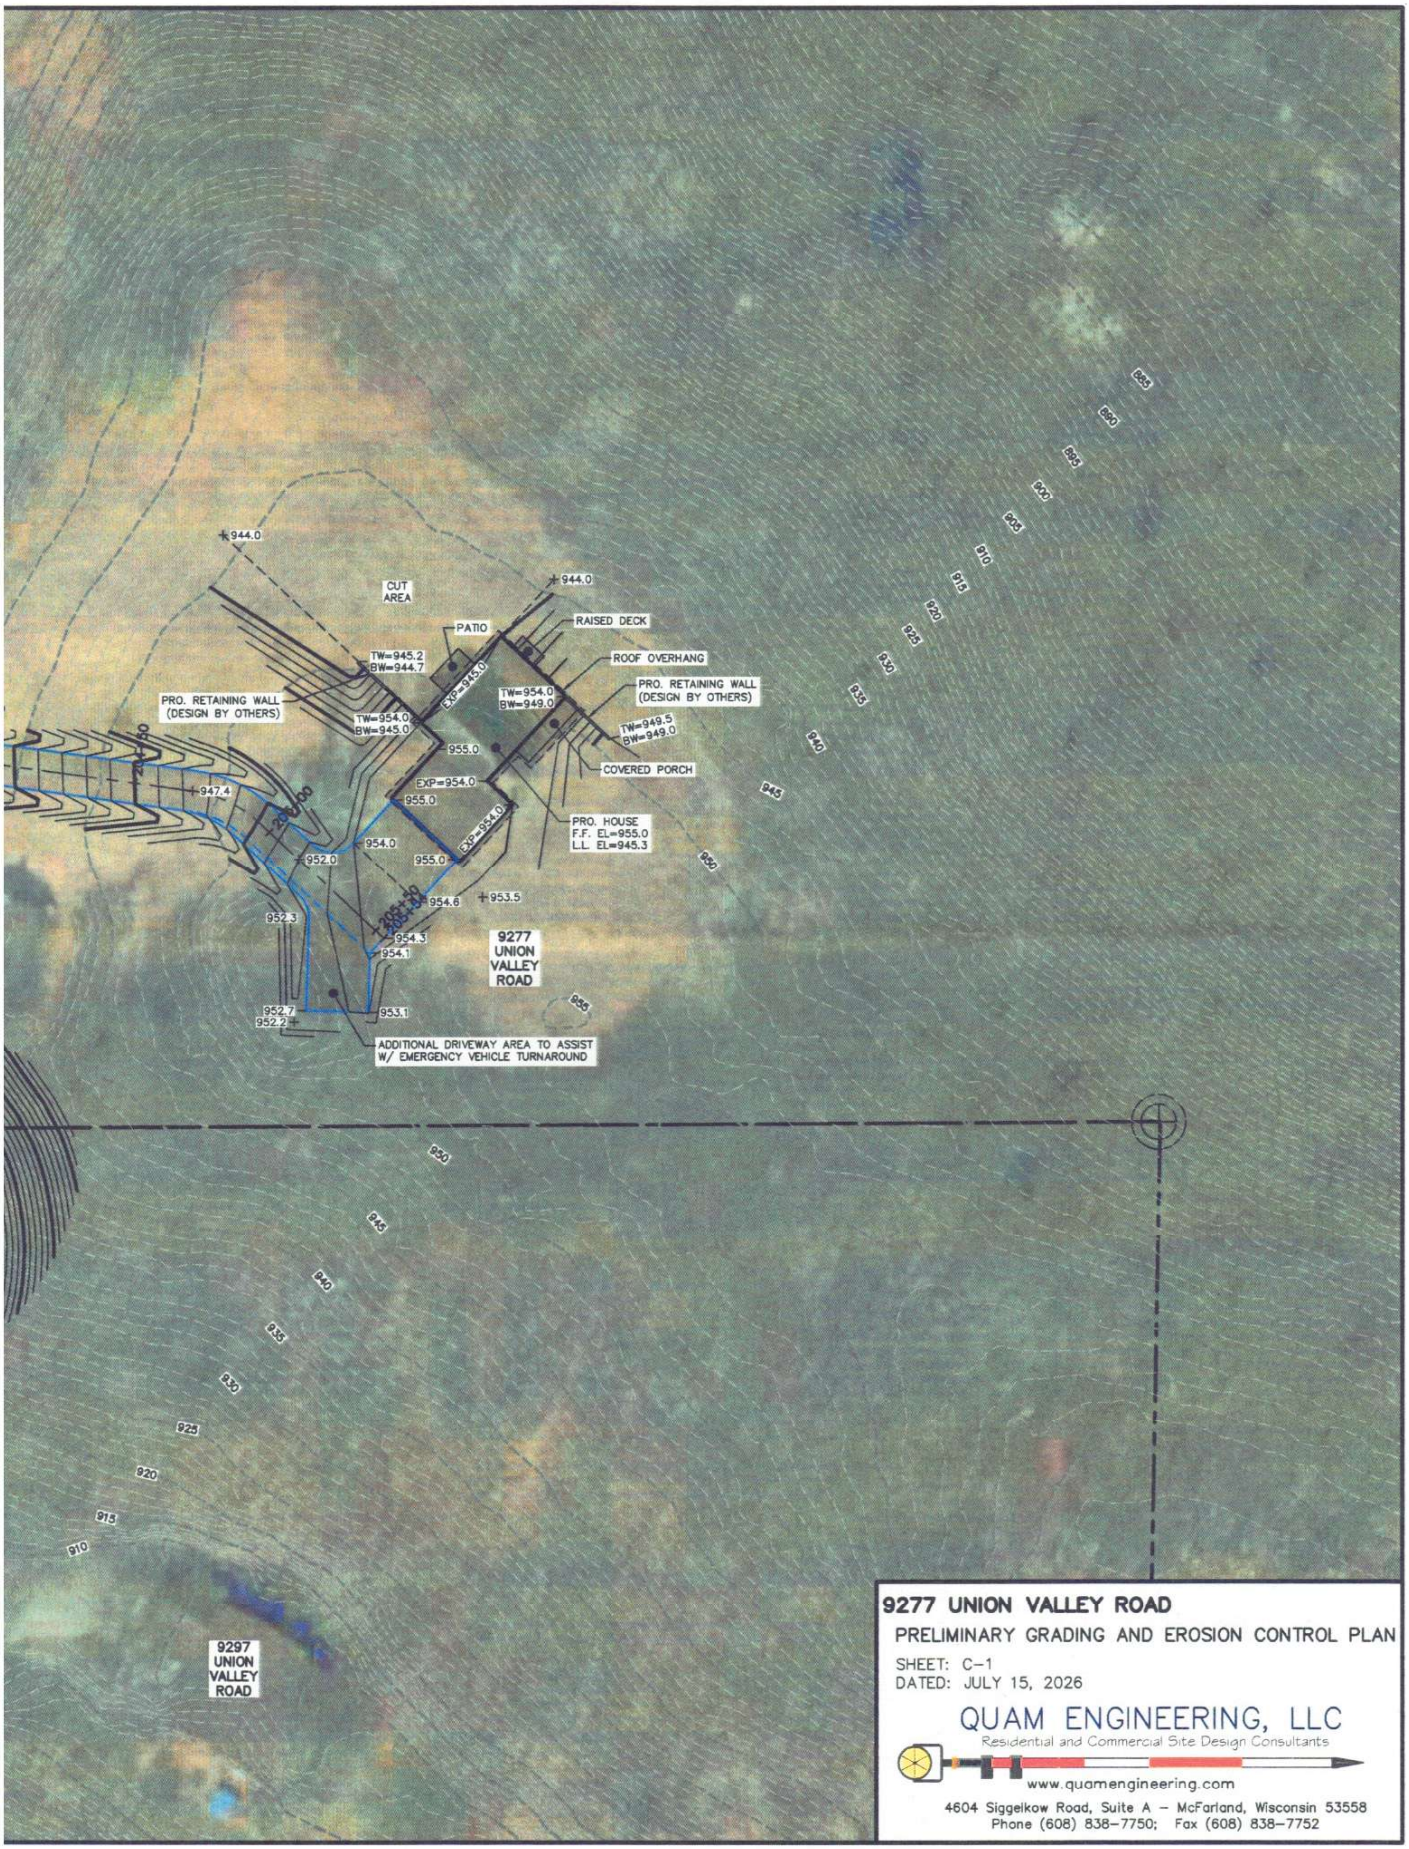

9277 UNION VALLEY ROAD

PRELIMINARY GRADING AND EROSION CONTROL PLAN

SHEET: C-1
DATED: JULY 15, 2026

QUAM ENGINEERING, LLC
Residential and Commercial Site Design Consultants
www.quamengineering.com
4604 Siggelkow Road, Suite A – McFarland, Wisconsin 53558
Phone (608) 838-7750; Fax (608) 838-7752