
REZONE MAP

WILLIAMSON SURVEYING AND ASSOCIATES, LLC

NOA T. PRIEVE // CHRIS W. ADAMS // NEIL F. BORTZ, PROFESSIONAL LAND SURVEYORS

104 A WEST MAIN STREET, WAUNAKEE, WISCONSIN, 53597 PHONE: 608-255-5705

Located in the NE ¼ of the SE ¼ of Section 9, T7N, R7E,
Town of Cross Plains, Dane County, Wisconsin

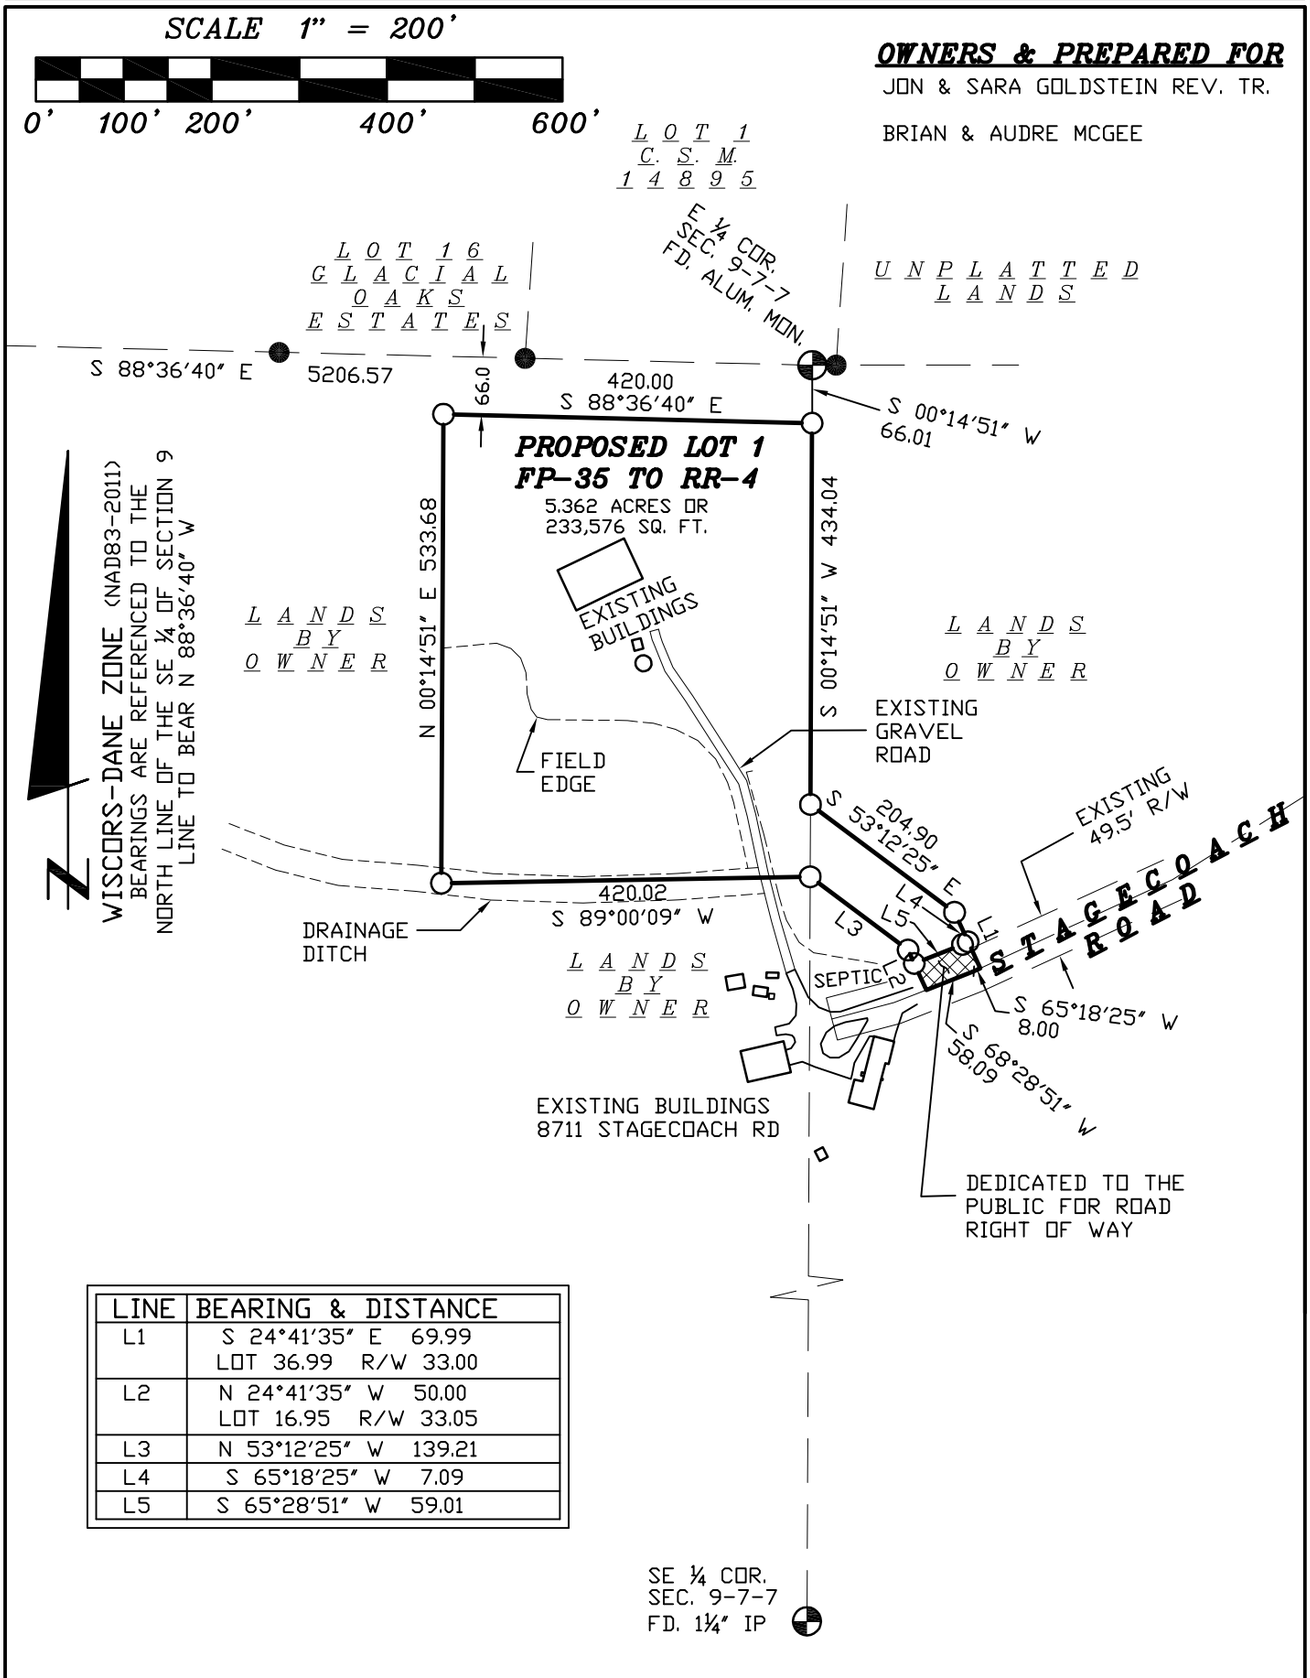

LINE	BEARING & DISTANCE
L1	S 24°41'35" E 69.99 LOT 36.99 R/W 33.00
L2	N 24°41'35" W 50.00 LOT 16.95 R/W 33.05
L3	N 53°12'25" W 139.21
L4	S 65°18'25" W 7.09
L5	S 65°28'51" W 59.01

REVISION DATE: 10-28-2026 | 26W-294